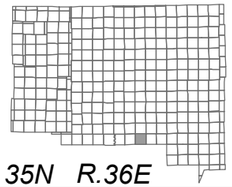

T. 35N R.36E

TOWNSHIP

6	5	4	3	2	1
7	8	9	10	11	12
18	17	16	15	14	13
19	20	21	22	23	24
30	29	28	27	26	25
31	32	33	34	35	36

SECTION

A	B	A	B
C	D	C	D
A	B	A	B
C	D	C	D

1 2 25 3 4

HUMBOLDT COUNTY

N1/2 NW1/4 SEC. 25 T.35N. R.36E.

POR. OF GRASS VALLEY RANCHOS SUBDIVISION NO. 2

NOTE: This plat is for assessment purposes only and does not represent a survey of the lands on this plat.

N

35-36-25-1A

1"=200'
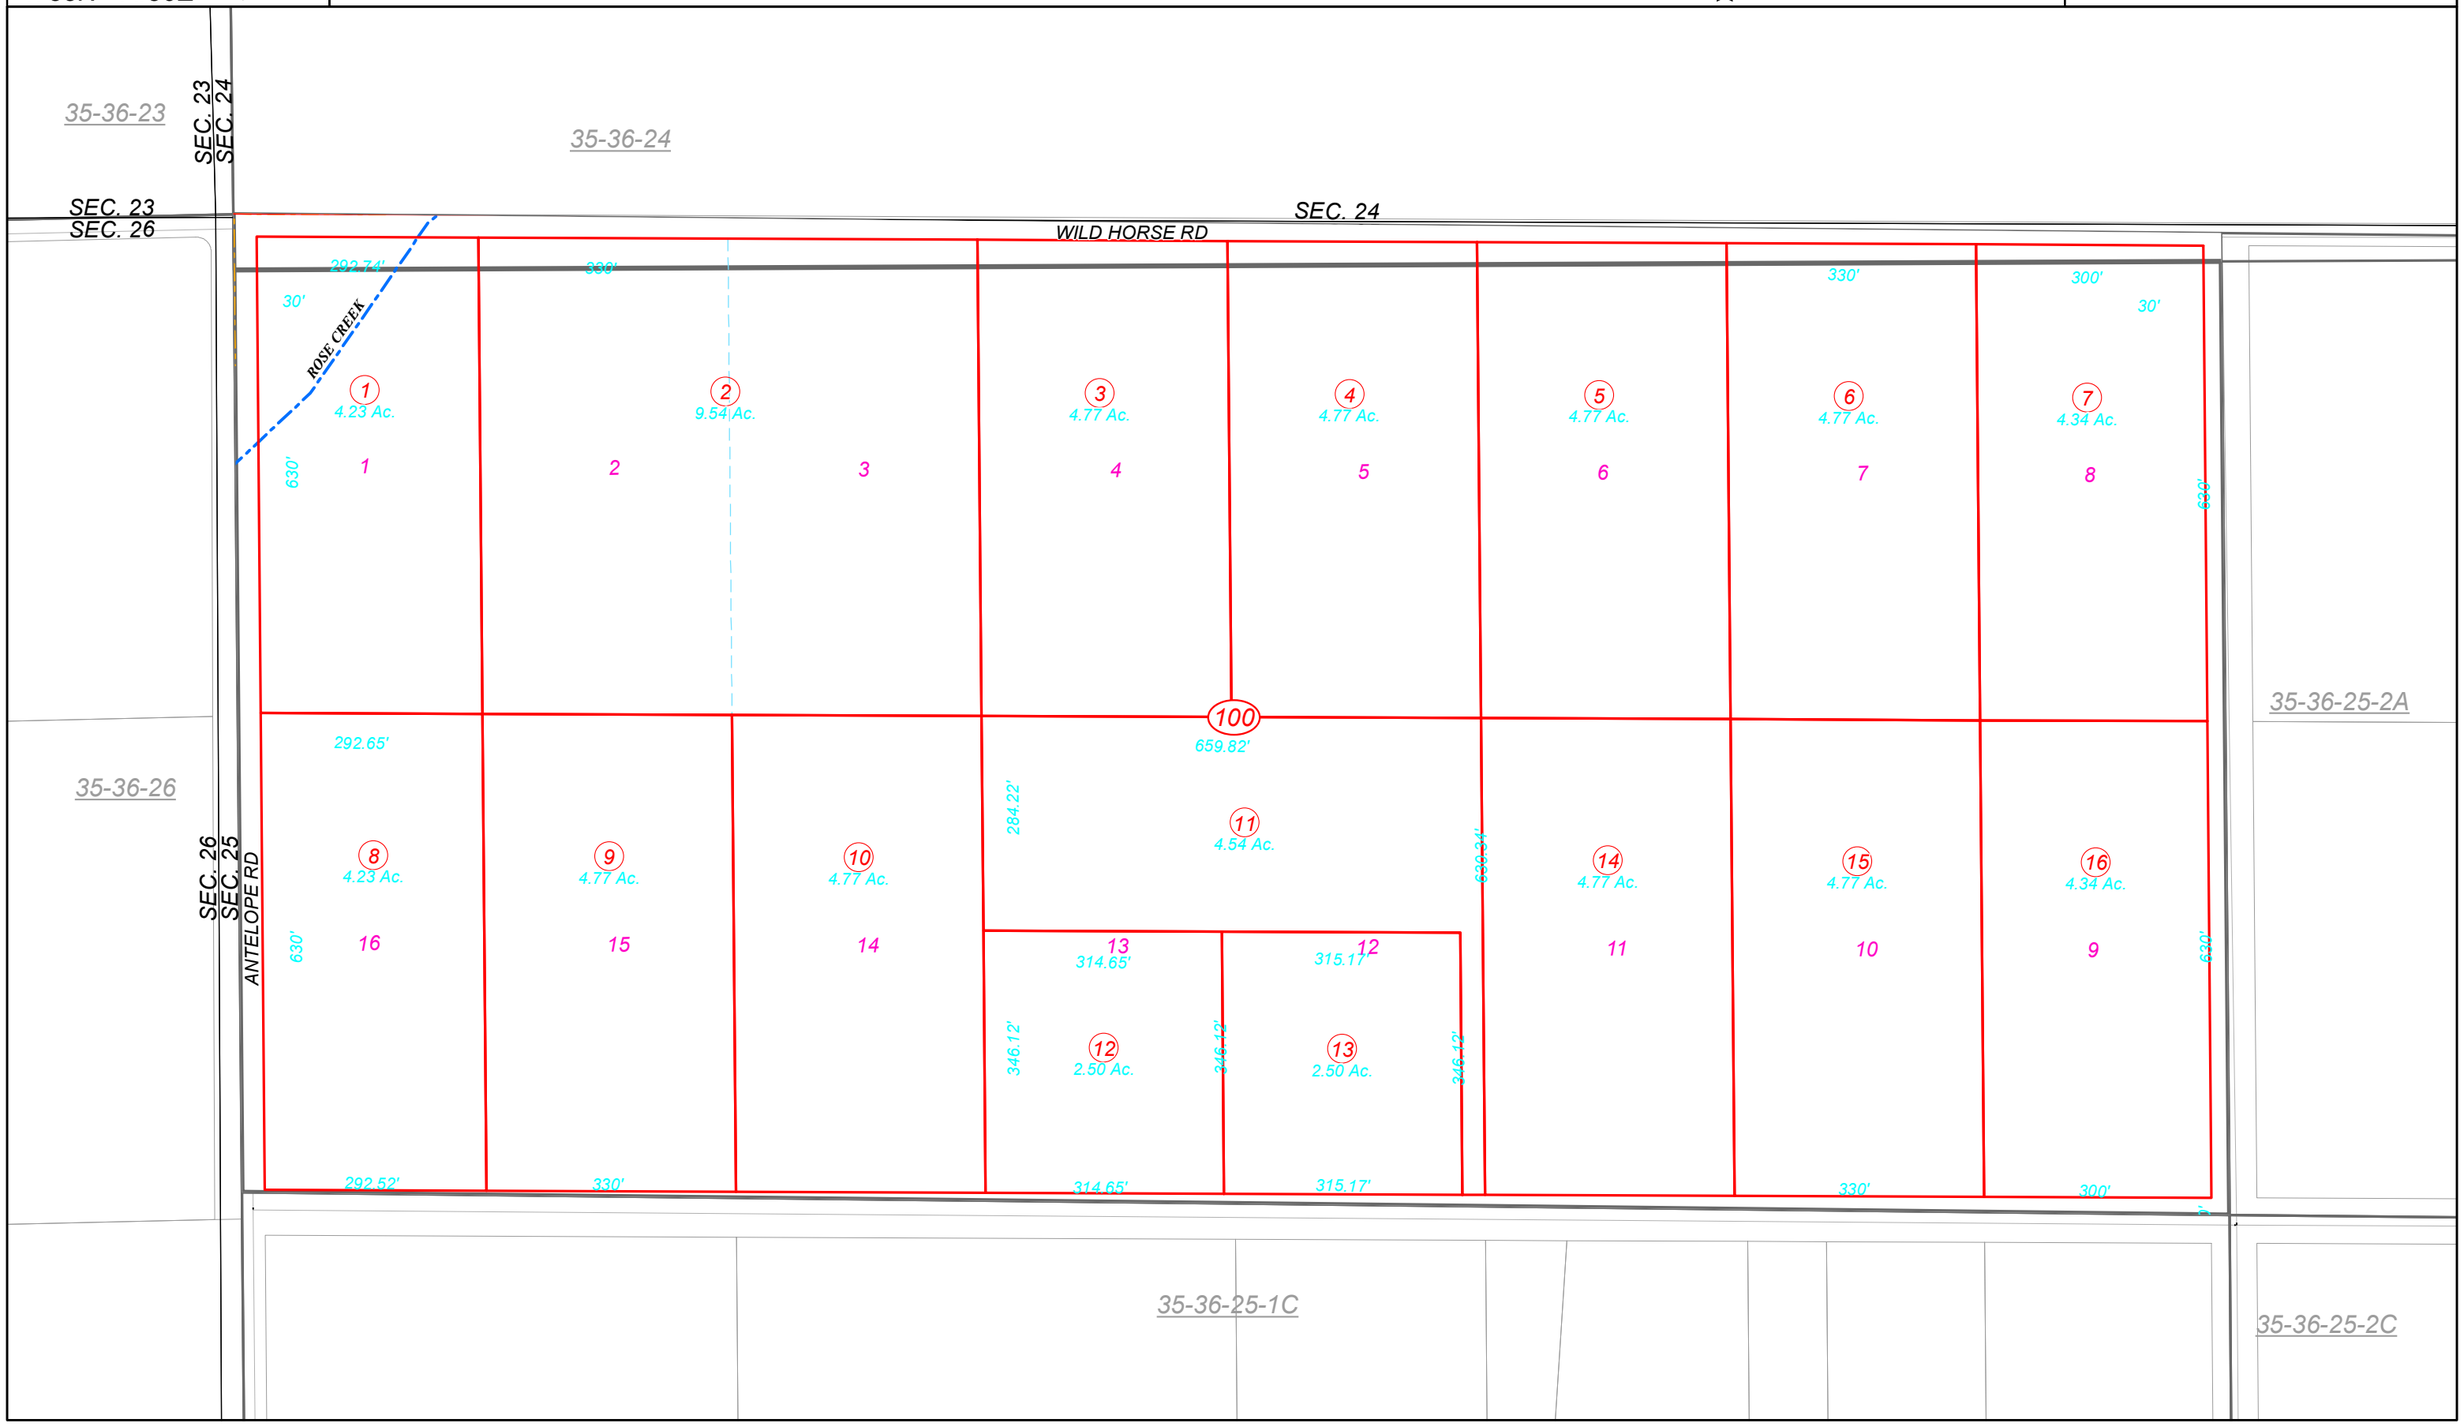
Map Prepared by:
HUMBOLDT COUNTY ASSESSOR'S OFFICE
WINNEMUCCA, NEVADA 89445