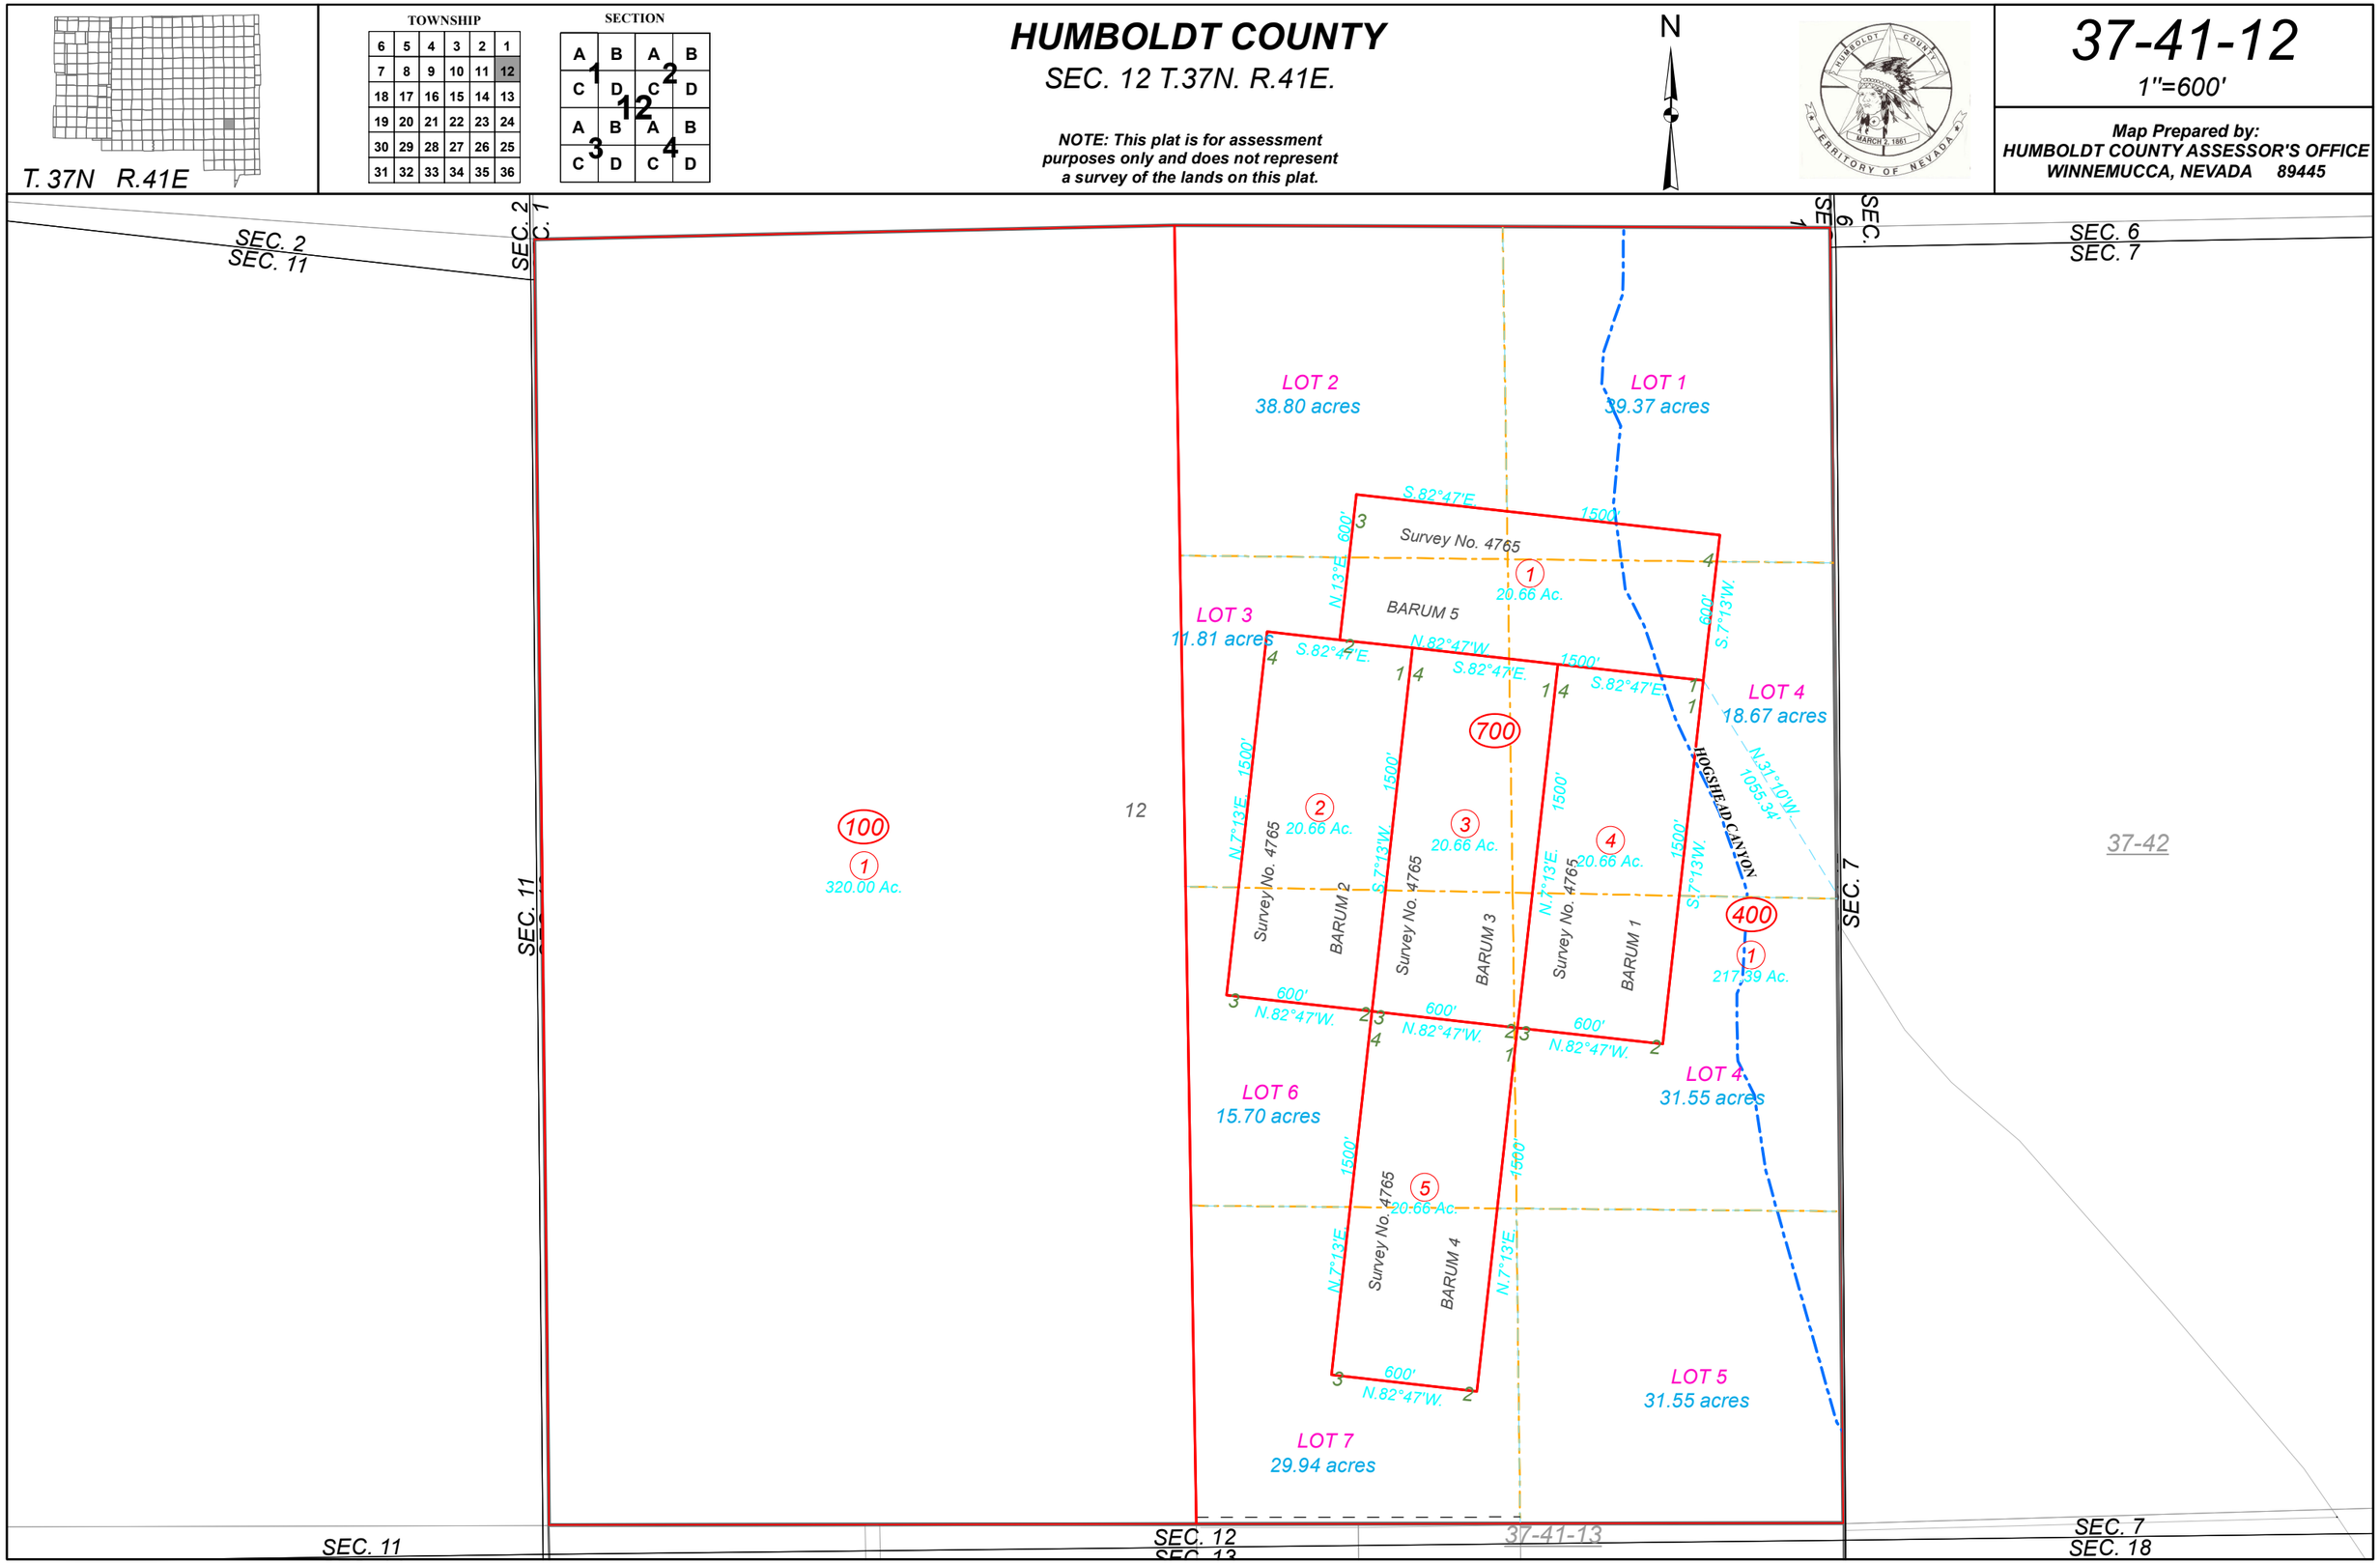
T. 37N R.41E
TOWNSHIP
SECTION
HUMBOLDT COUNTY
SEC. 12 T.37N. R.41E.
NOTE: This plat is for assessment purposes only and does not represent a survey of the lands on this plat.
N
37-41-12
1"=600'
Map Prepared by:
HUMBOLDT COUNTY ASSESSOR'S OFFICE
WINNEMUCCA, NEVADA 89445
SEC. 2
SEC. 11
SEC. 6
SEC. 7
LOT 2
38.80 acres
LOT 1
39.37 acres
Survey No. 4765
BARUM 5
20.66 Ac.
LOT 3
11.81 acres
LOT 4
18.67 acres
HOGSHEAD CANYON
100
320.00 Ac.
700
400
217.39 Ac.
Survey No. 4765
BARUM 2
BARUM 3
BARUM 1
BARUM 4
LOT 6
15.70 acres
LOT 4
31.55 acres
LOT 5
31.55 acres
LOT 7
29.94 acres
37-42
37-41-13
SEC. 12
SEC. 13
SEC. 18