Portion of SW1/4 of Section 25

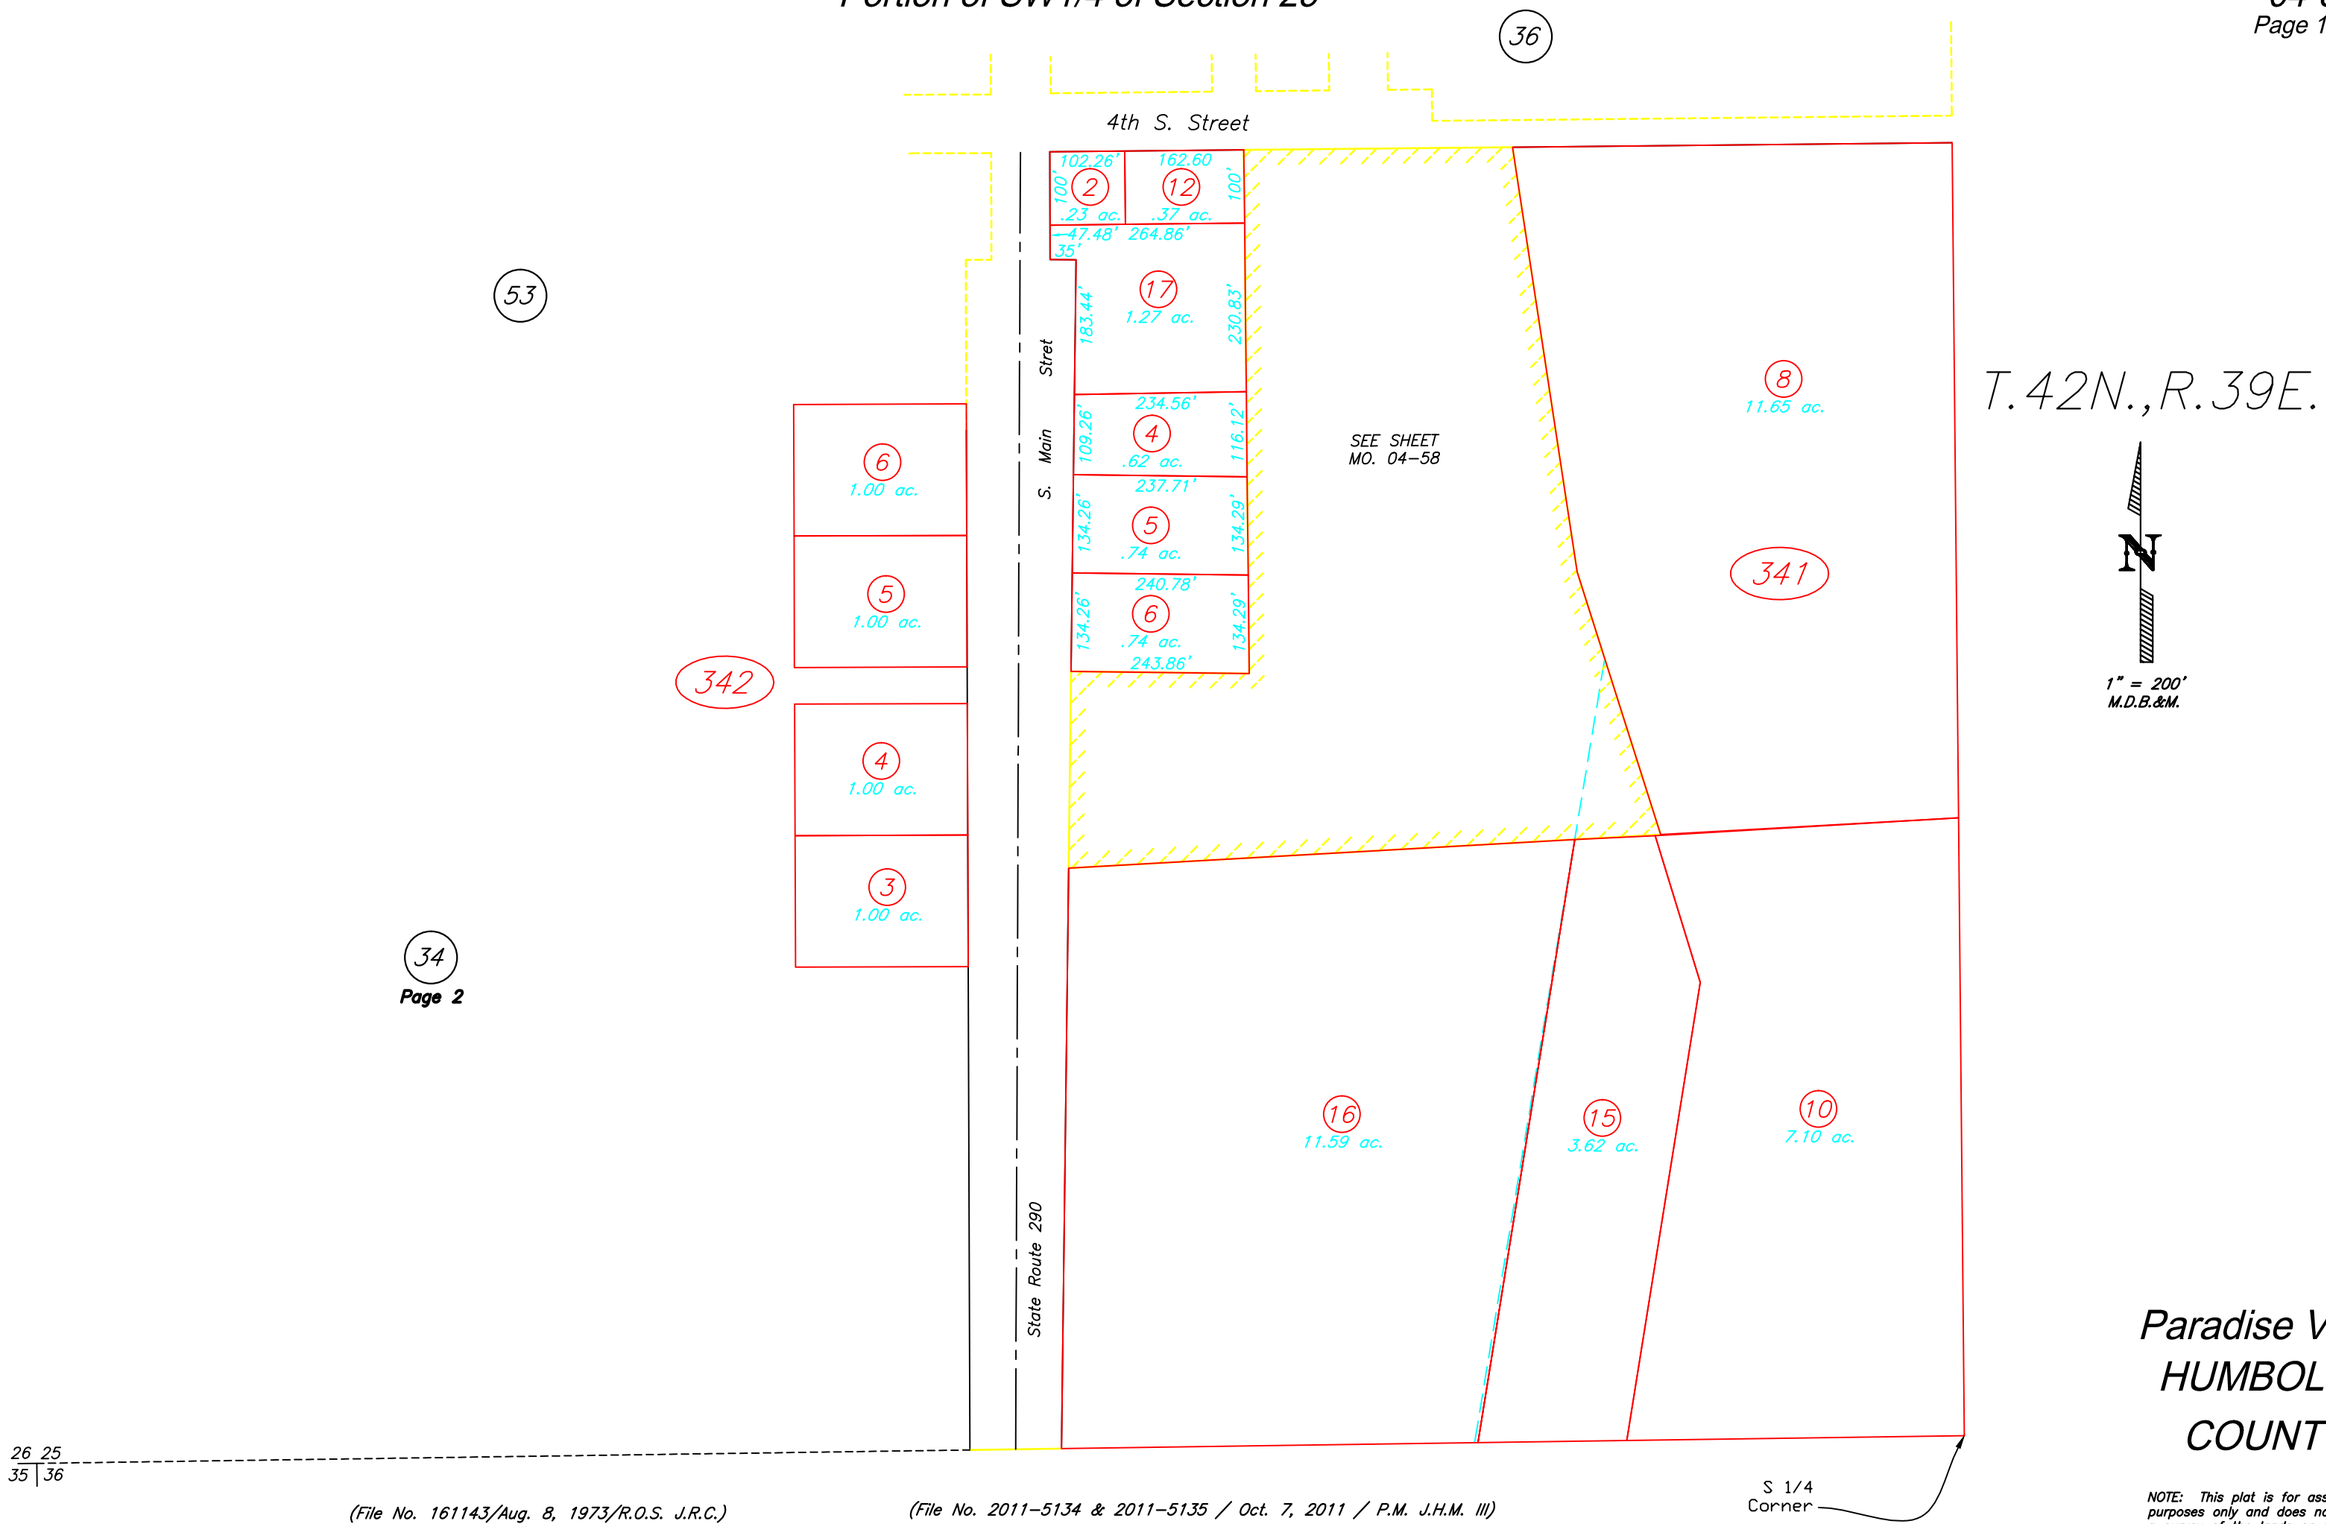

(File No. 161143/Aug. 8, 1973/R.O.S. J.R.C.)
(File No. 174751/Sept. 11, 1977/R.O.S. R.N.C.)
(File No. 322224/Dec. 12, 1990/P.M. R.N.C.)
(File No. 2007-1035 / Feb. 9, 2007 / R.T.A. J.H.M. III)

(File No. 2011-5134 & 2011-5135 / Oct. 7, 2011 / P.M. J.H.M. III)

Paradise Valley
HUMBOLDT
COUNTY

NOTE: This plat is for assessment purposes only and does not represent a survey of the lands on this plat.

HUMBOLDT COUNTY ASSESSOR'S OFFICE
WINNEMUCCA, NEVADA 89445