Portion of the E1/2 SW1/4 of Section 25

04-58

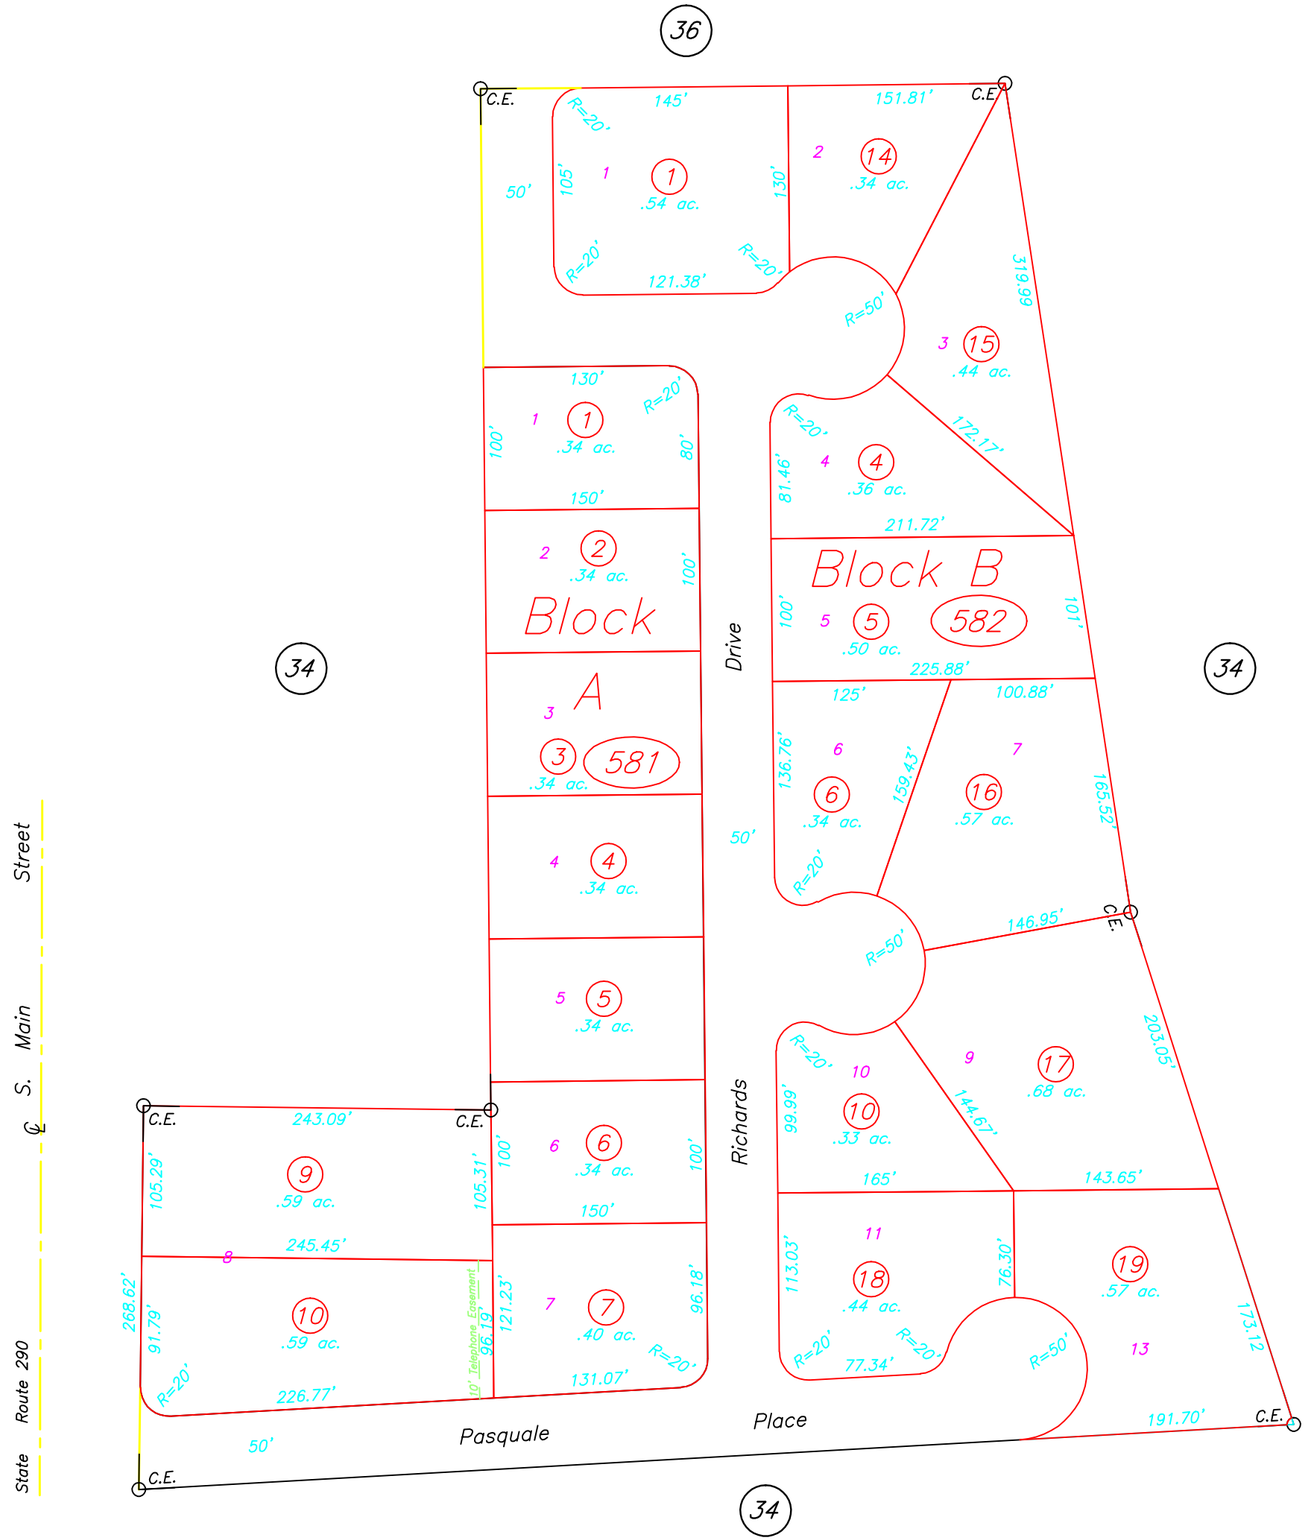

T.42N.,R.39E.

N

1" = 100'
M.D.B.&M.

Cottonwood Estates C.E.

(File No. 237200/Dec. 7, 1983/R.L.S C.J.C.)

(File No. 1997-8048/Sept. 11, 1997/P.M. J.H.M. III)

(File No. 1999-1546/Mar. 17, 1999/R.O.S. J.H.M. III)

(File No. 1999-4680/Jul. 21, 1997/R.O.S. J.H.M. III)

Paradise Valley
HUMBOLDT
COUNTY

NOTE: This plat is for assessment purposes only and does not represent a survey of the lands on this plat.

5/6/2010 12:18:07 PM

HUMBOLDT COUNTY ASSESSOR'S OFFICE
WINNEMUCCA, NEVADA 89445