Portion of Star City Mobile Estates Phase 4
Within S1/2 NE1/4 Section 12

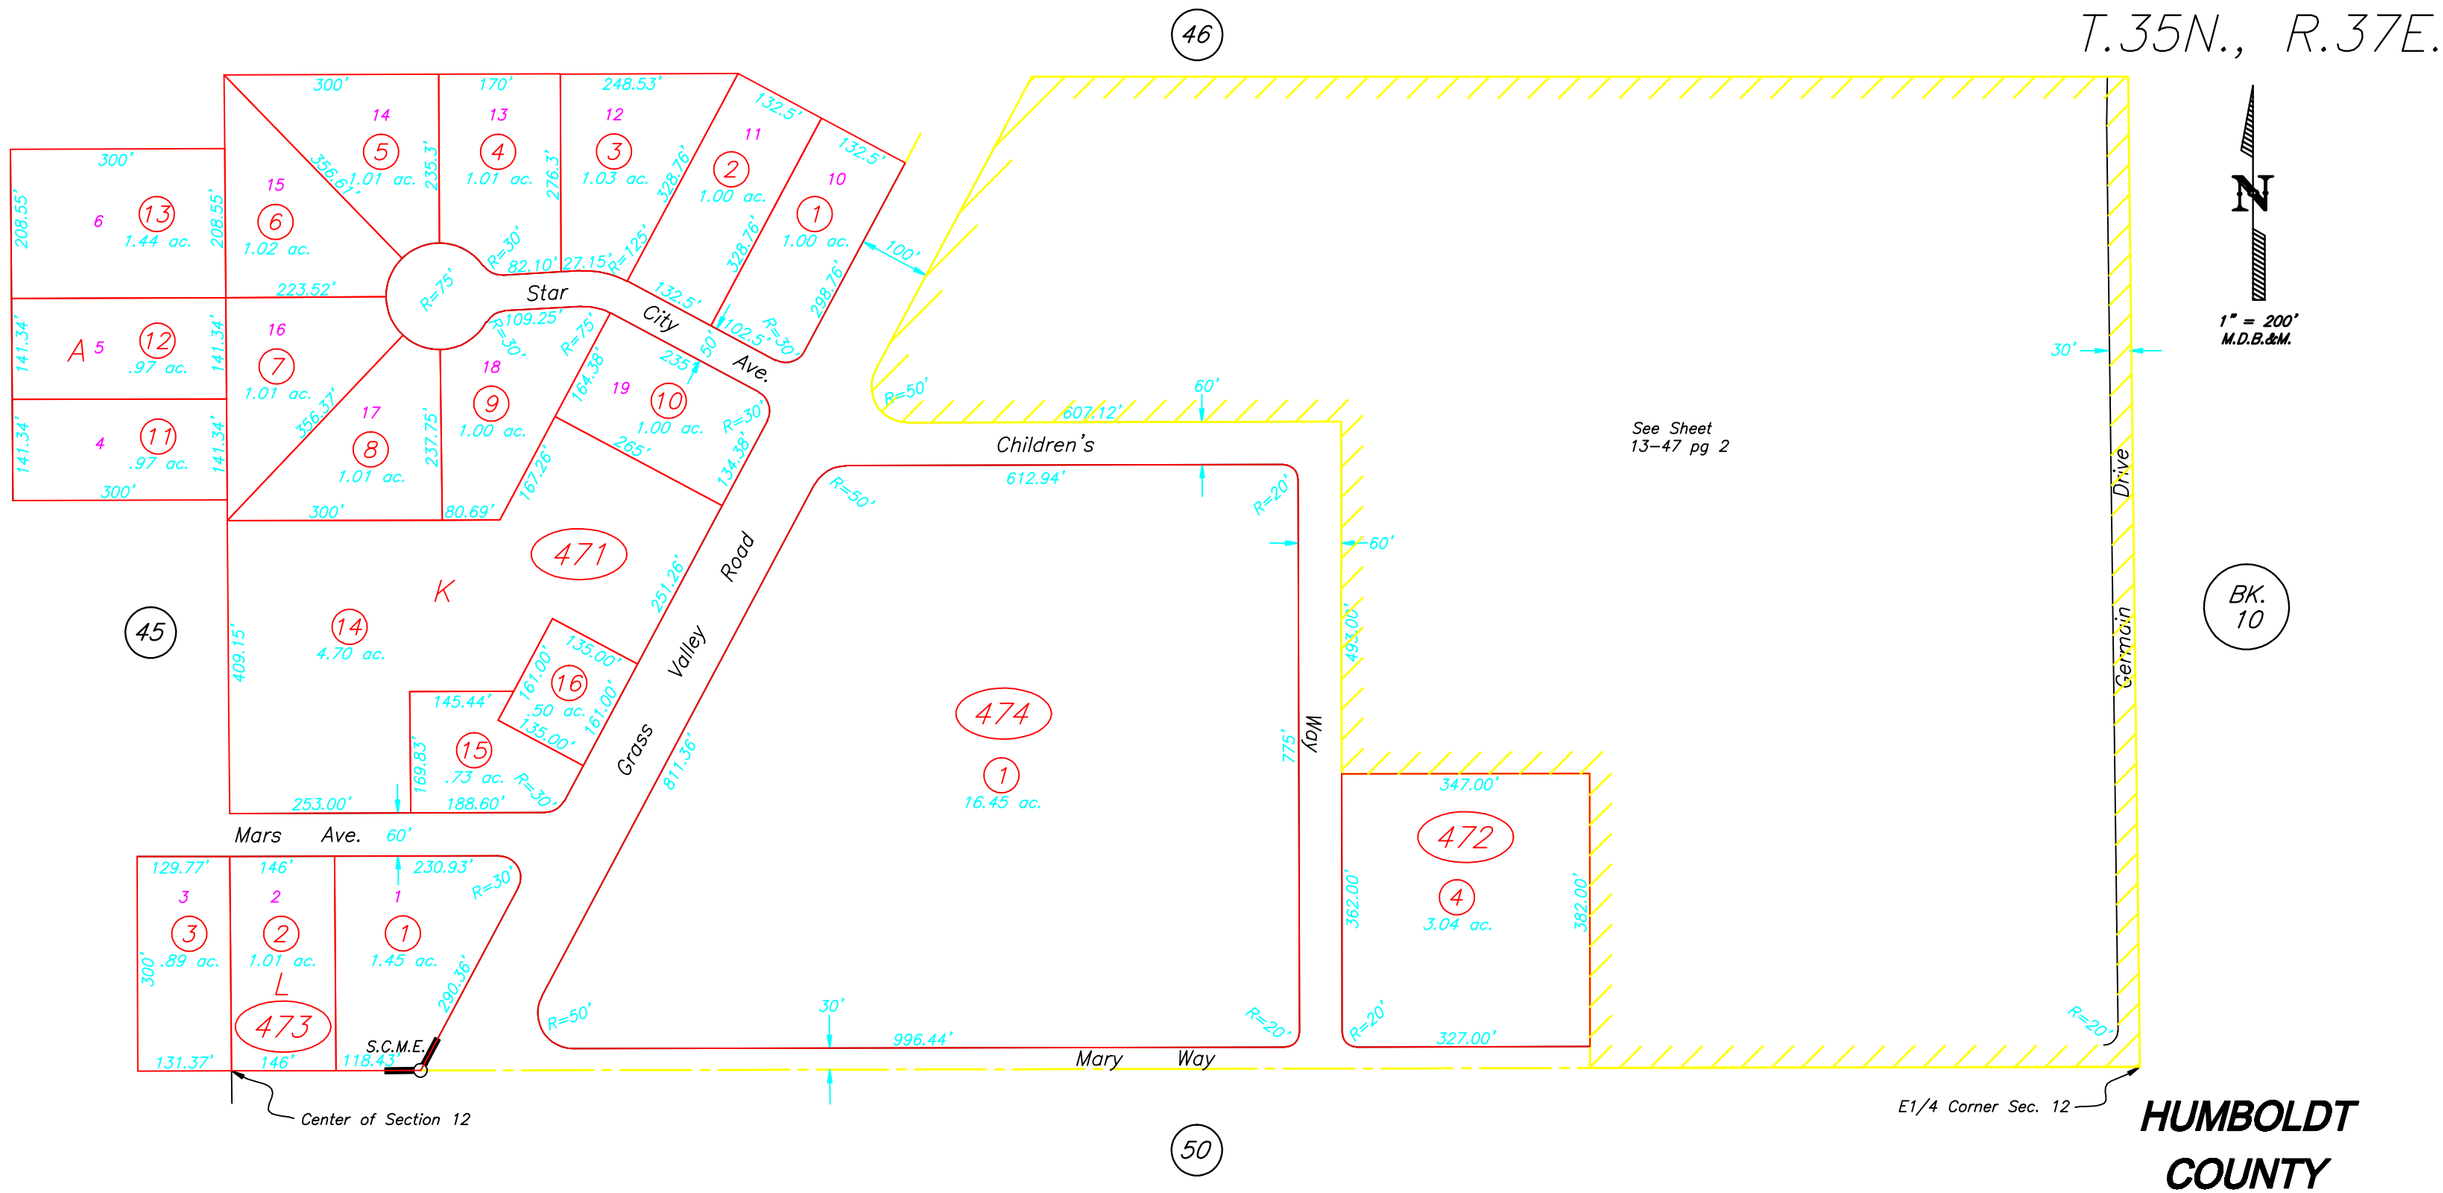

HUMBOLDT COUNTY

NOTE: This plat is for assessment purposes only and does not represent a survey of the lands on this plat.

Star City Mobile Estates Phase 4 S.C.M.E.

(File No. 175317 / Nov. 4, 1976 / R.N.C.)
(File No. 207295 / Oct. 1, 1980 / R.L.S. J.H.M.)
(File No. 218136 / Dec. 21, 1981 / R.L.S. R.N.C.)
(File No. 346352 / Jan. 24, 1994 / P.M. J.H.M. III)
(File No. 2005-7431 / July 13, 2005 / P.M. C.D.)

HUMBOLDT COUNTY ASSESSOR'S OFFICE
WINNEMUCCA, NEVADA 89445