S1/2 NW1/4 Section 13

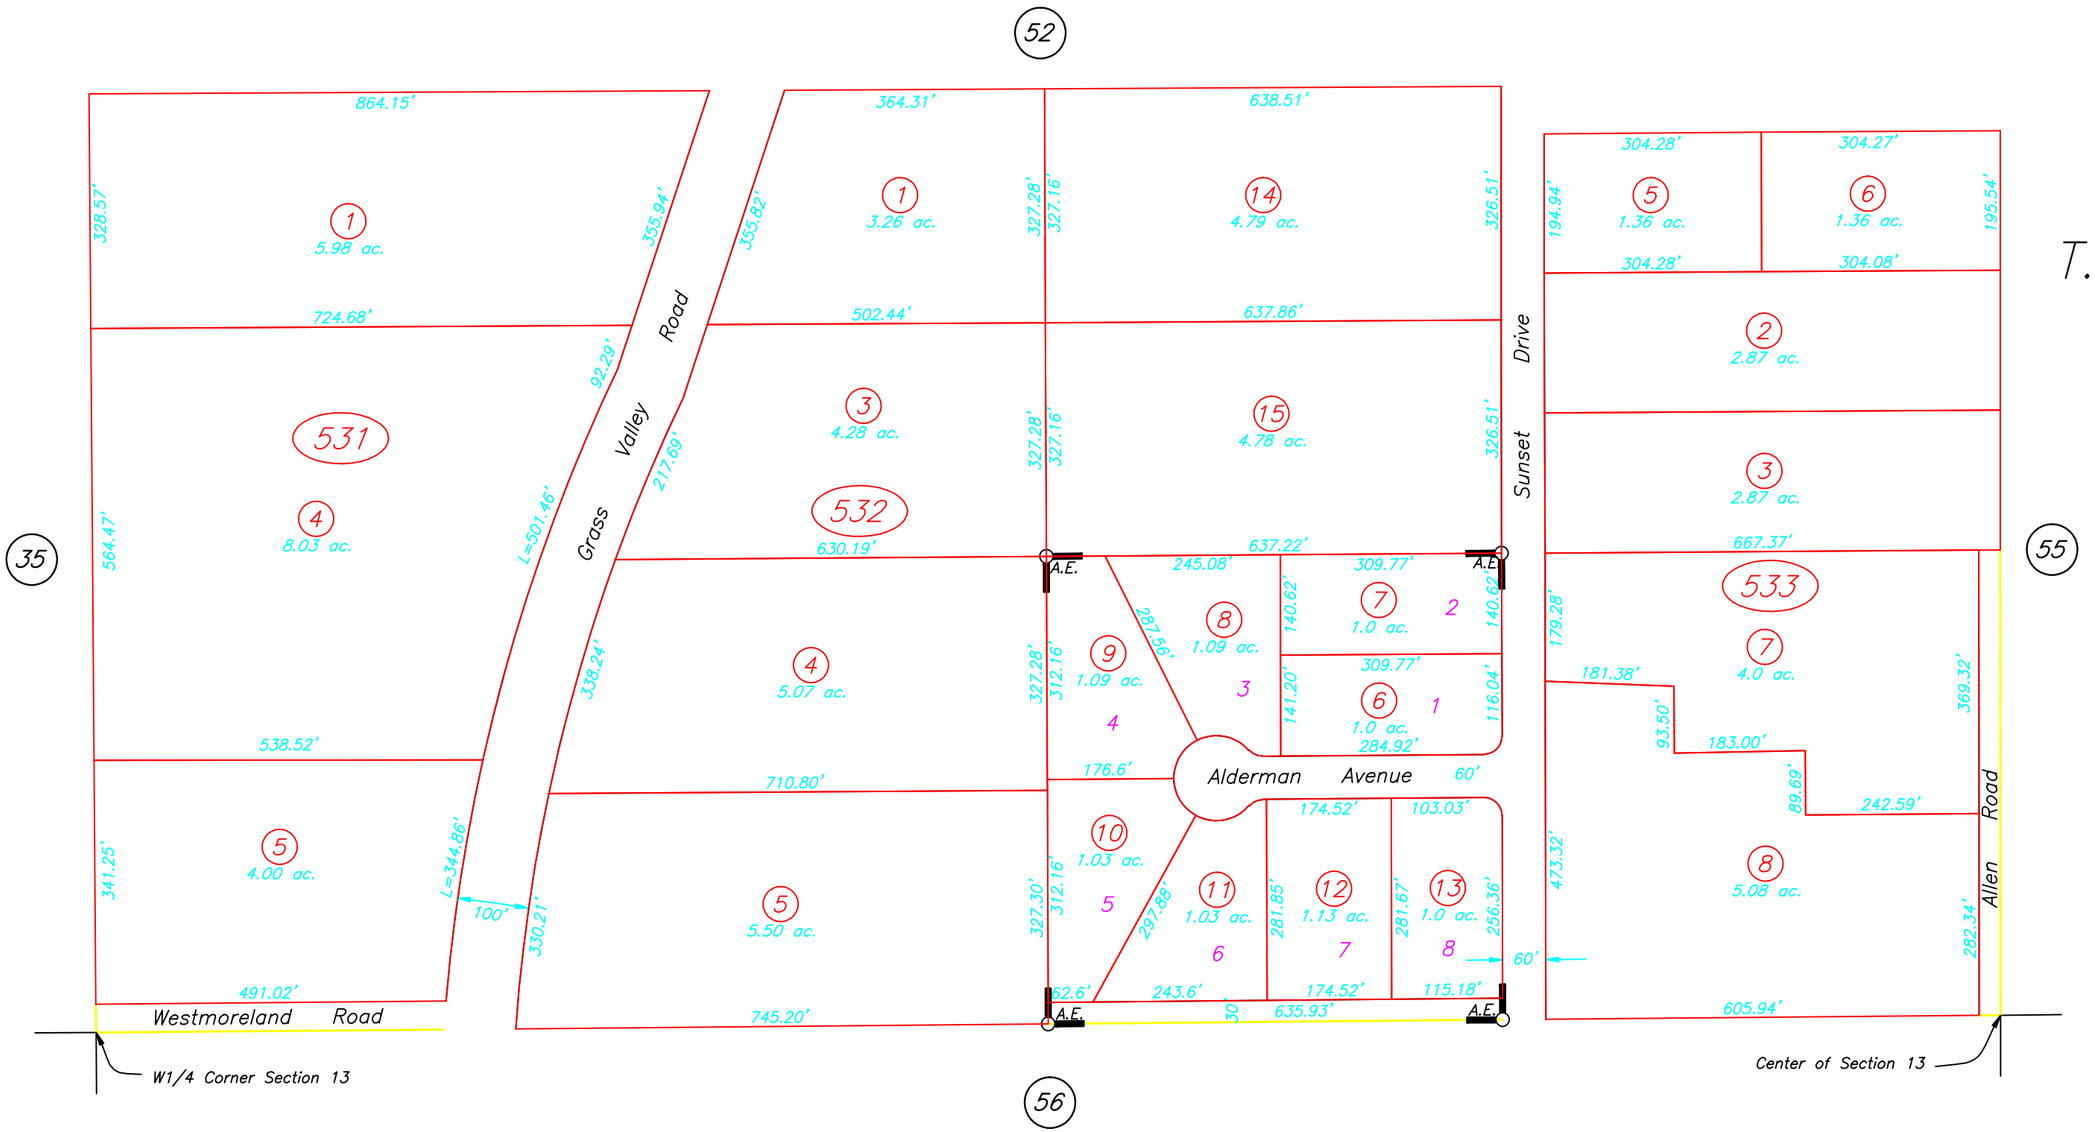

Alderman Estates Subdivision A.E.

(File No. 188061 / Oct. 2, 1978 / R.L.S. R.N.C.)
(File No. 301798 / Feb, 7, 1989 / R.L.S. H.K.K.)
(File No. 346989 / Feb. 25, 1994 / P.M. J.H.M. III)
(File No. 347457 / March 18, 1994 / P.M. J.H.M. III)
(File No. 2007-1484 / March 12, 2007 / B.L.A. J.H.M. III)

HUMBOLDT COUNTY

NOTE: This plat is for assessment purposes only and does not represent a survey of the lands on this plat.

5/6/2010 3:17:44 PM

HUMBOLDT COUNTY ASSESSOR'S OFFICE
WINNEMUCCA, NEVADA 89445