Portion of W1/2 SW1/4 Section 29

16-22

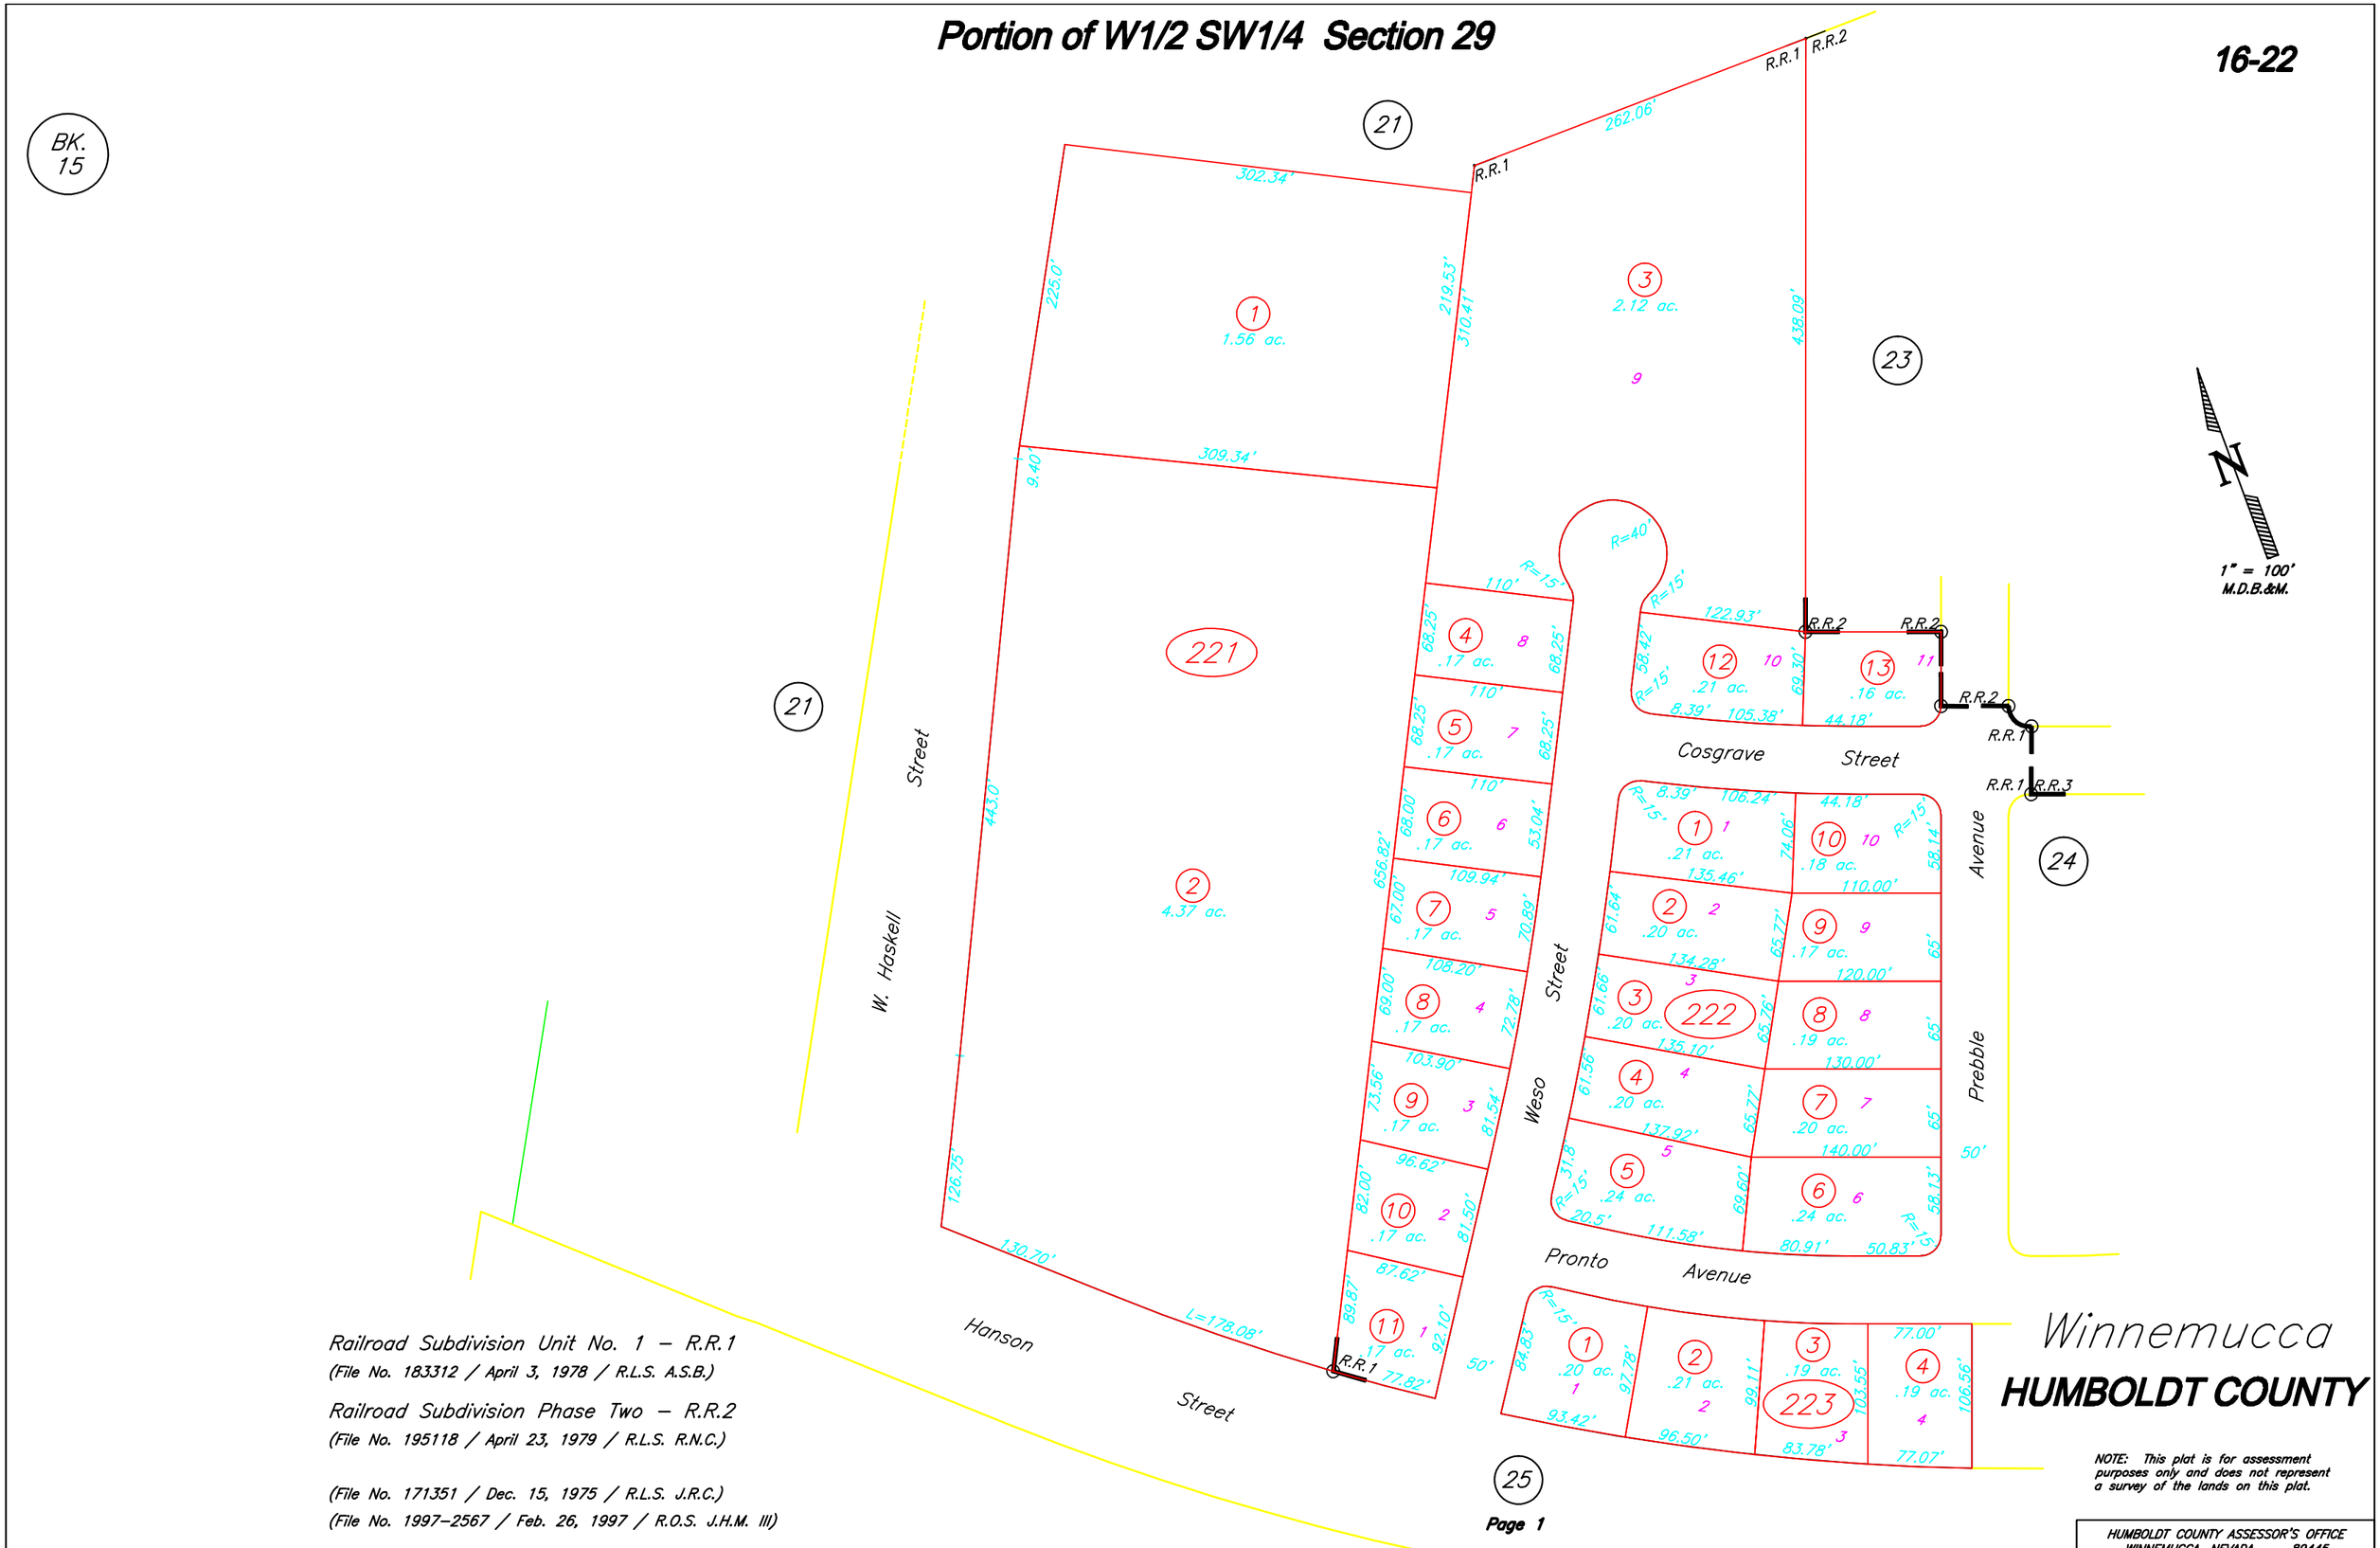

Railroad Subdivision Unit No. 1 – R.R.1
(File No. 183312 / April 3, 1978 / R.L.S. A.S.B.)

Railroad Subdivision Phase Two – R.R.2
(File No. 195118 / April 23, 1979 / R.L.S. R.N.C.)

(File No. 171351 / Dec. 15, 1975 / R.L.S. J.R.C.)
(File No. 1997-2567 / Feb. 26, 1997 / R.O.S. J.H.M. III)

Winnemucca
HUMBOLDT COUNTY

NOTE: This plat is for assessment purposes only and does not represent a survey of the lands on this plat.

HUMBOLDT COUNTY ASSESSOR'S OFFICE
WINNEMUCCA, NEVADA 89445