Portion of S1/2 SW1/4 Section 29

16-25
Page 1 of 3

T.36N., R.38E.

N

1" = 200'
M.D.B.&M.

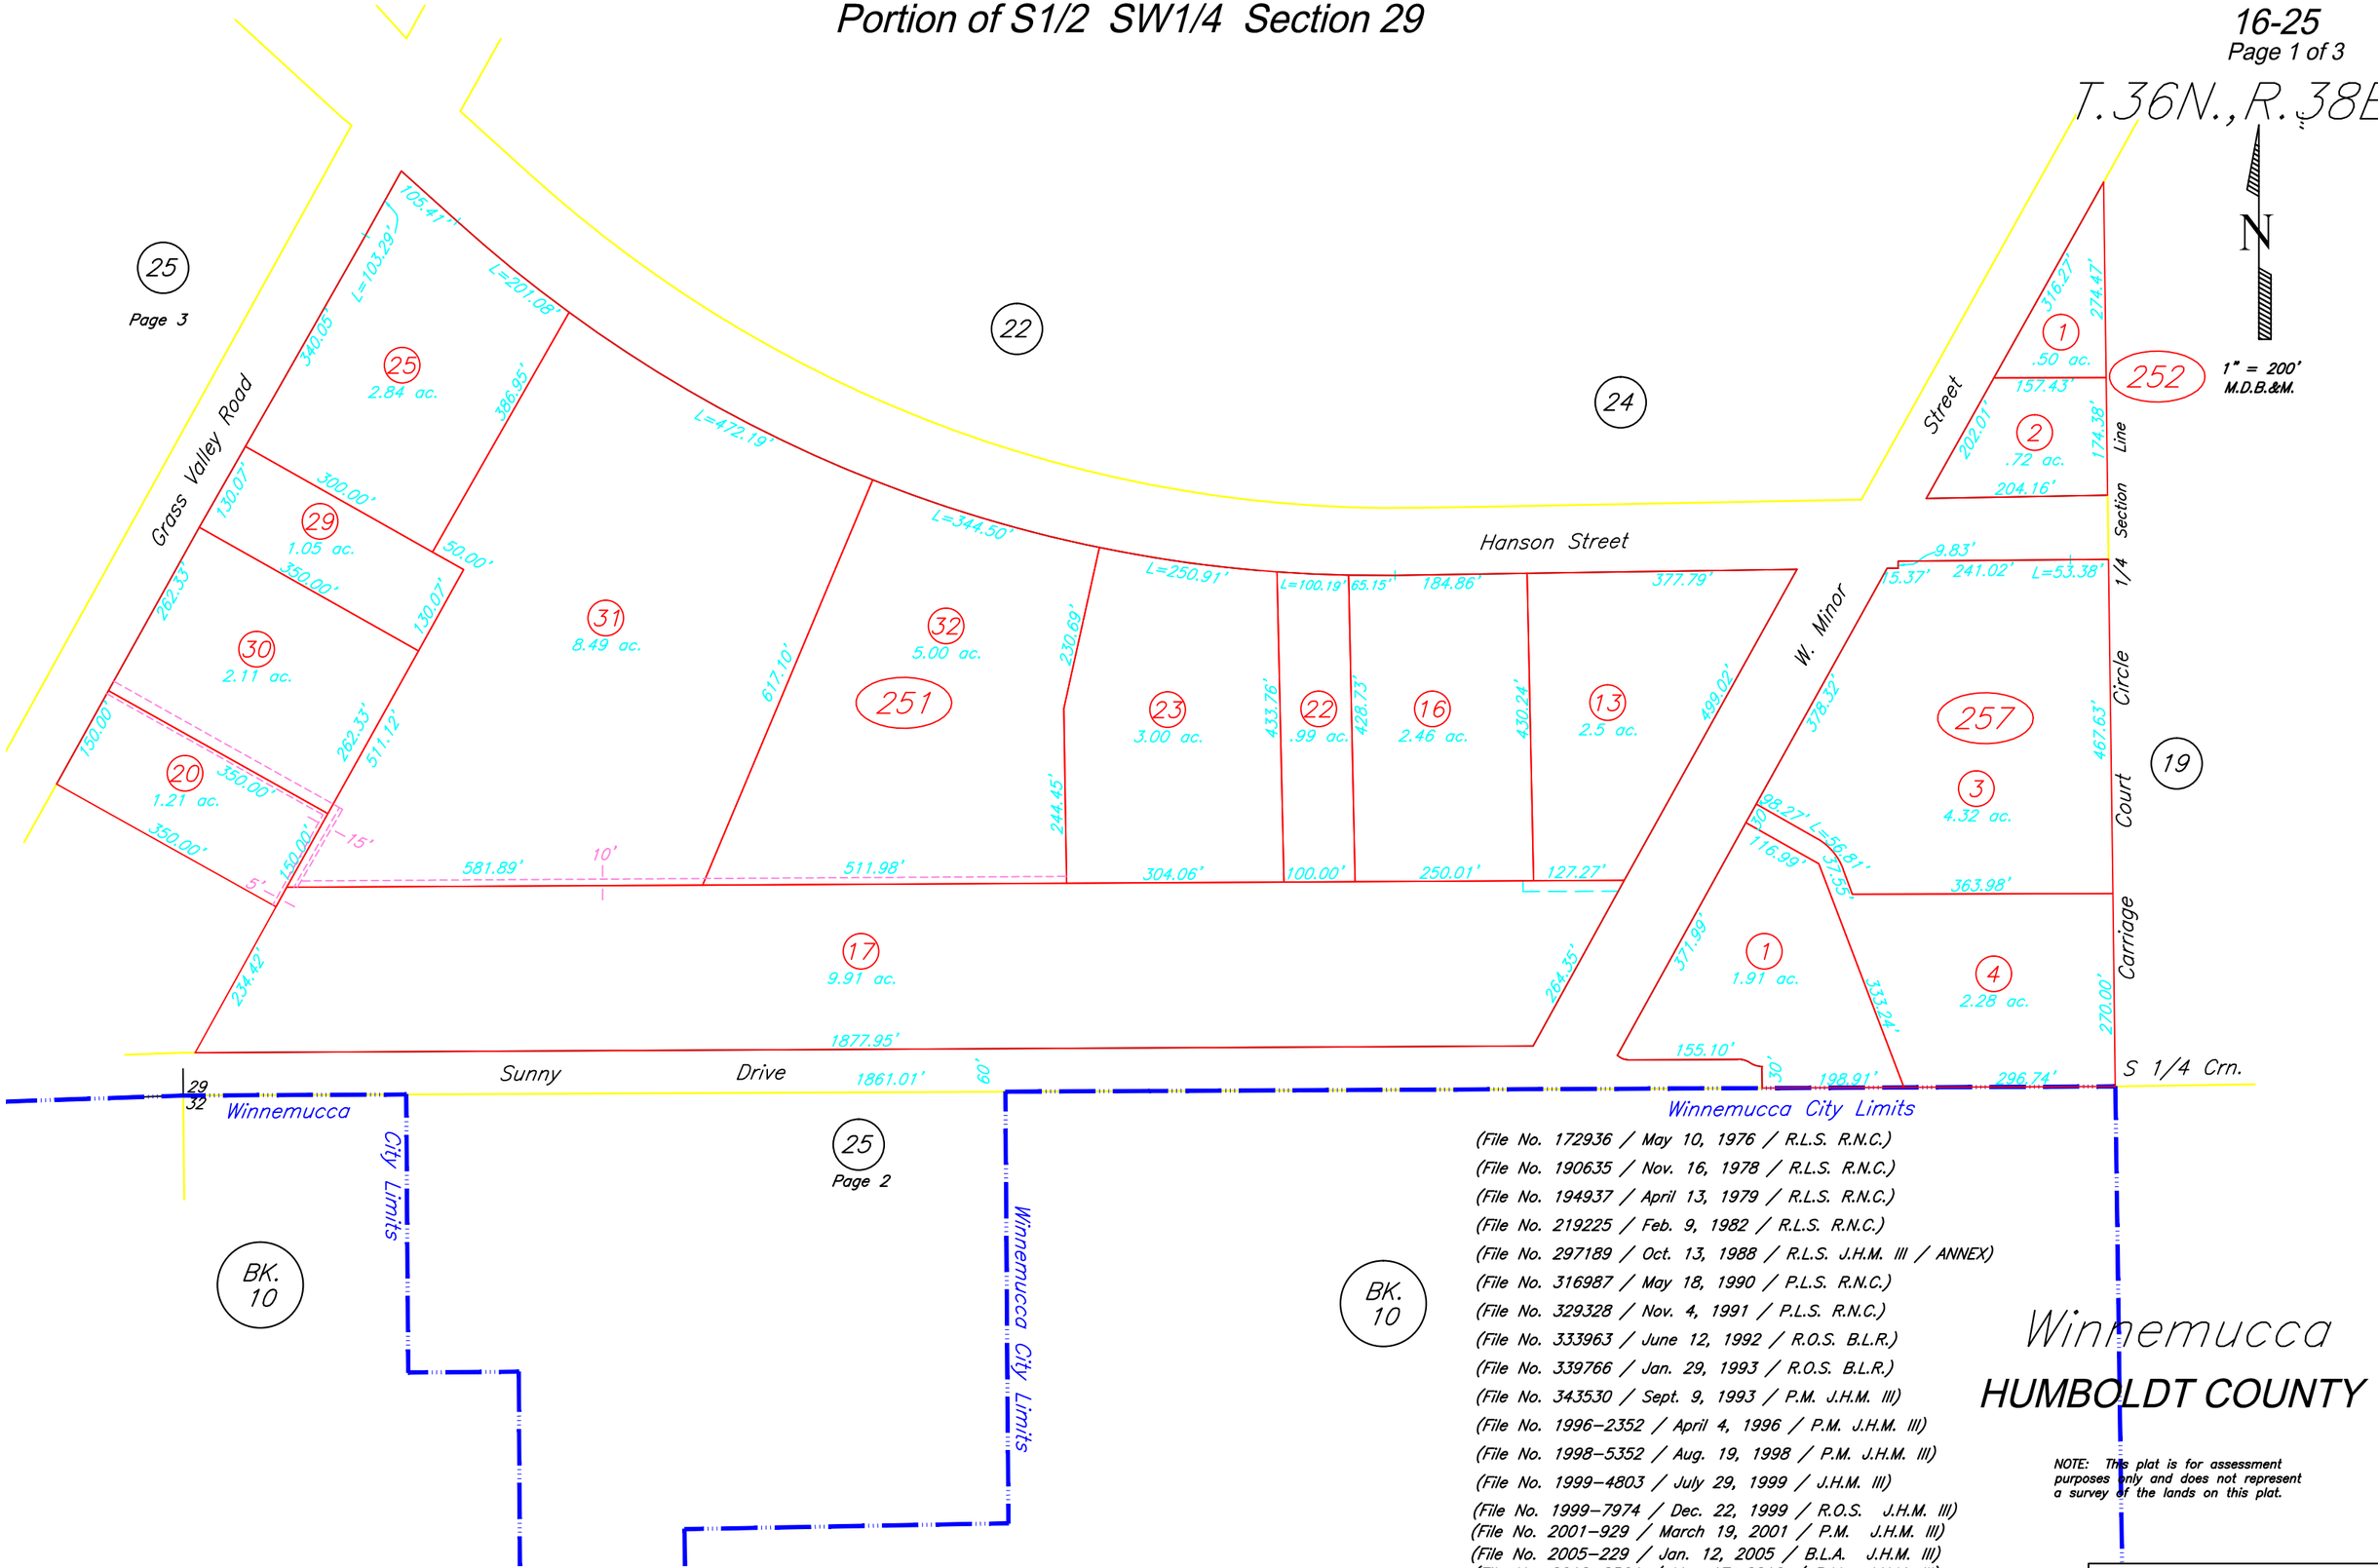

(File No. 172936 / May 10, 1976 / R.L.S. R.N.C.)
(File No. 190635 / Nov. 16, 1978 / R.L.S. R.N.C.)
(File No. 194937 / April 13, 1979 / R.L.S. R.N.C.)
(File No. 219225 / Feb. 9, 1982 / R.L.S. R.N.C.)
(File No. 297189 / Oct. 13, 1988 / R.L.S. J.H.M. III / ANNEX)
(File No. 316987 / May 18, 1990 / P.L.S. R.N.C.)
(File No. 329328 / Nov. 4, 1991 / P.L.S. R.N.C.)
(File No. 333963 / June 12, 1992 / R.O.S. B.L.R.)
(File No. 339766 / Jan. 29, 1993 / R.O.S. B.L.R.)
(File No. 343530 / Sept. 9, 1993 / P.M. J.H.M. III)
(File No. 1996-2352 / April 4, 1996 / P.M. J.H.M. III)
(File No. 1998-5352 / Aug. 19, 1998 / P.M. J.H.M. III)
(File No. 1999-4803 / July 29, 1999 / J.H.M. III)
(File No. 1999-7974 / Dec. 22, 1999 / R.O.S. J.H.M. III)
(File No. 2001-929 / March 19, 2001 / P.M. J.H.M. III)
(File No. 2005-229 / Jan. 12, 2005 / B.L.A. J.H.M. III)
(File No. 2012-2564 / May 17, 2012 / P.M. J.H.M. III)
(File No. 2012-5336 / Oct. 5, 2012 / P.M. J.H.M. III)

Winnemucca
HUMBOLDT COUNTY

NOTE: This plat is for assessment purposes only and does not represent a survey of the lands on this plat.

HUMBOLDT COUNTY ASSESSOR'S OFFICE
WINNEMUCCA, NEVADA 89445