Portion of N1/2 SE1/4 Section 28

16-43

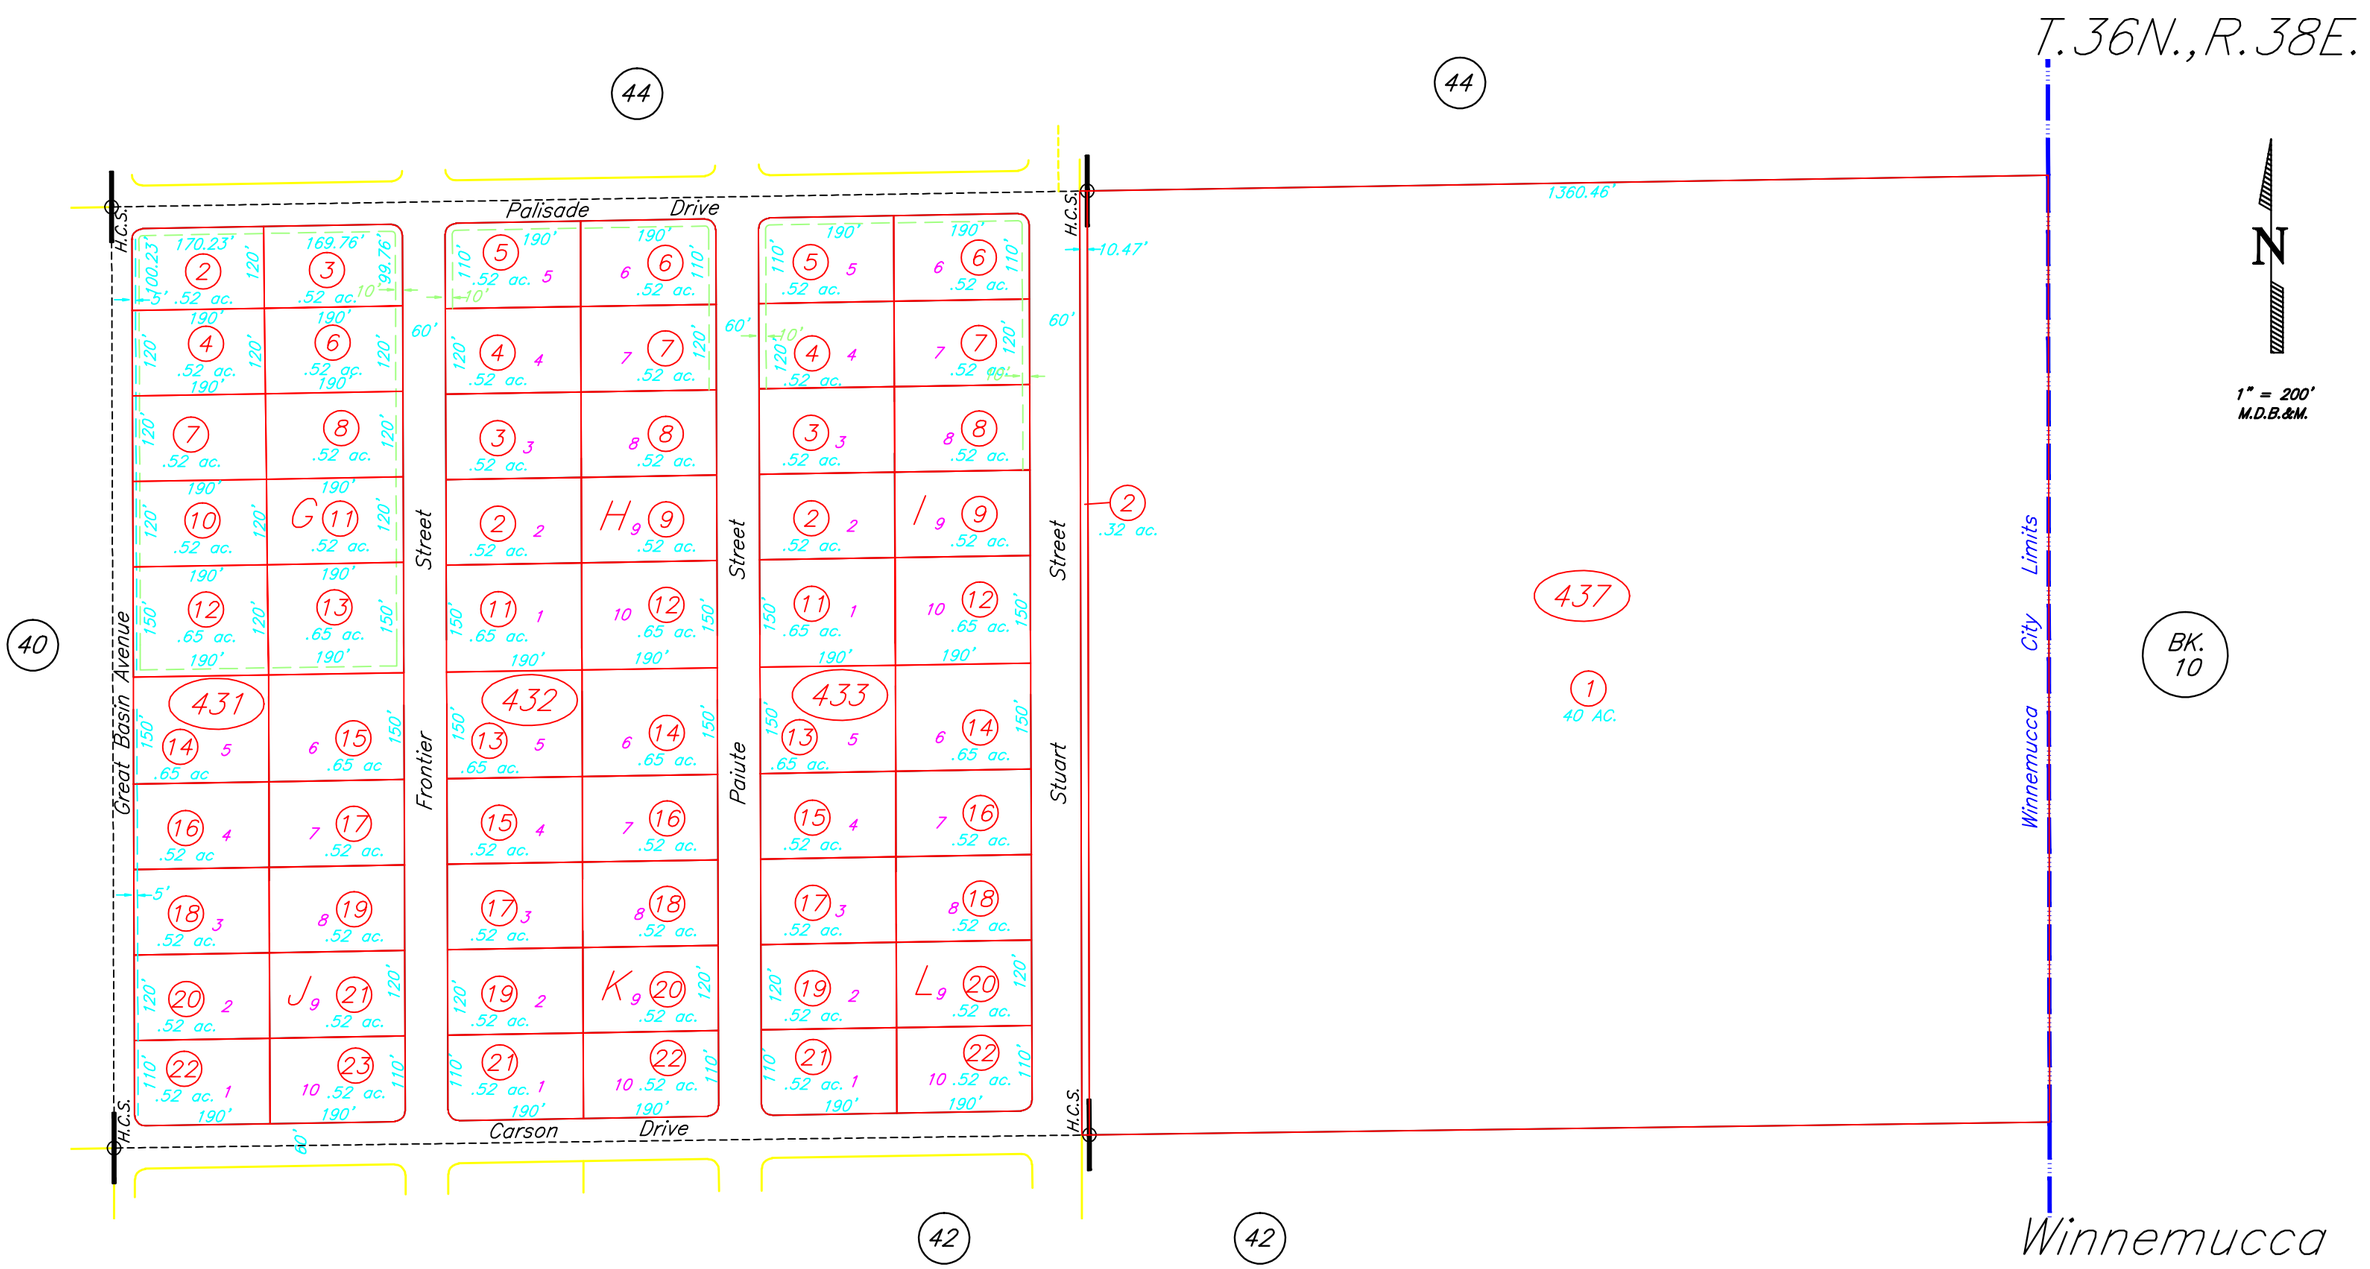

Harmony Canyon Subdivision H.C.S.
(File No. 108514 / May 31, 1960 / R.L.S. J.R.C.)
(File No. 313044 / Dec. 29, 1989 / R.L.S. J.H.M. III/ ANNEX)
(File No. 2006-6090 thru 2006-6092 / Sept. 13, 2006 / P.M. J.H.M. III)
(File No. 2006-2380 / April 20, 2006 / Resolution 2006-04)

(File No. 2009-391 / Feb. 6, 2009 / ROS J.H.M. III)

NOTE: This plat is for assessment purposes only and does not represent a survey of the lands on this plat.

HUMBOLDT COUNTY ASSESSOR'S OFFICE
WINNEMUCCA, NEVADA 89445